




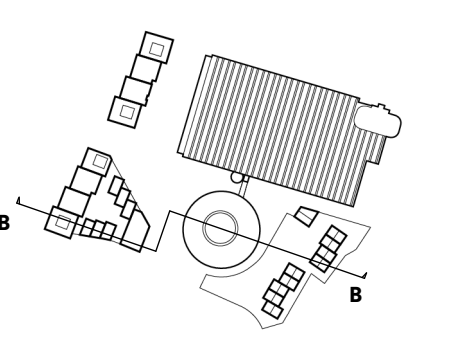
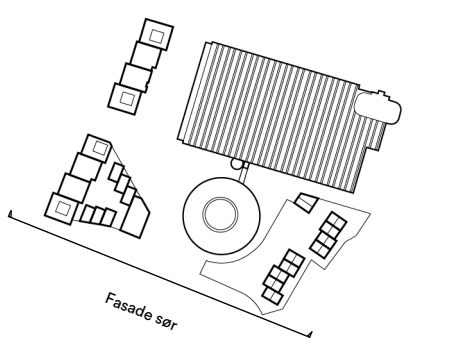
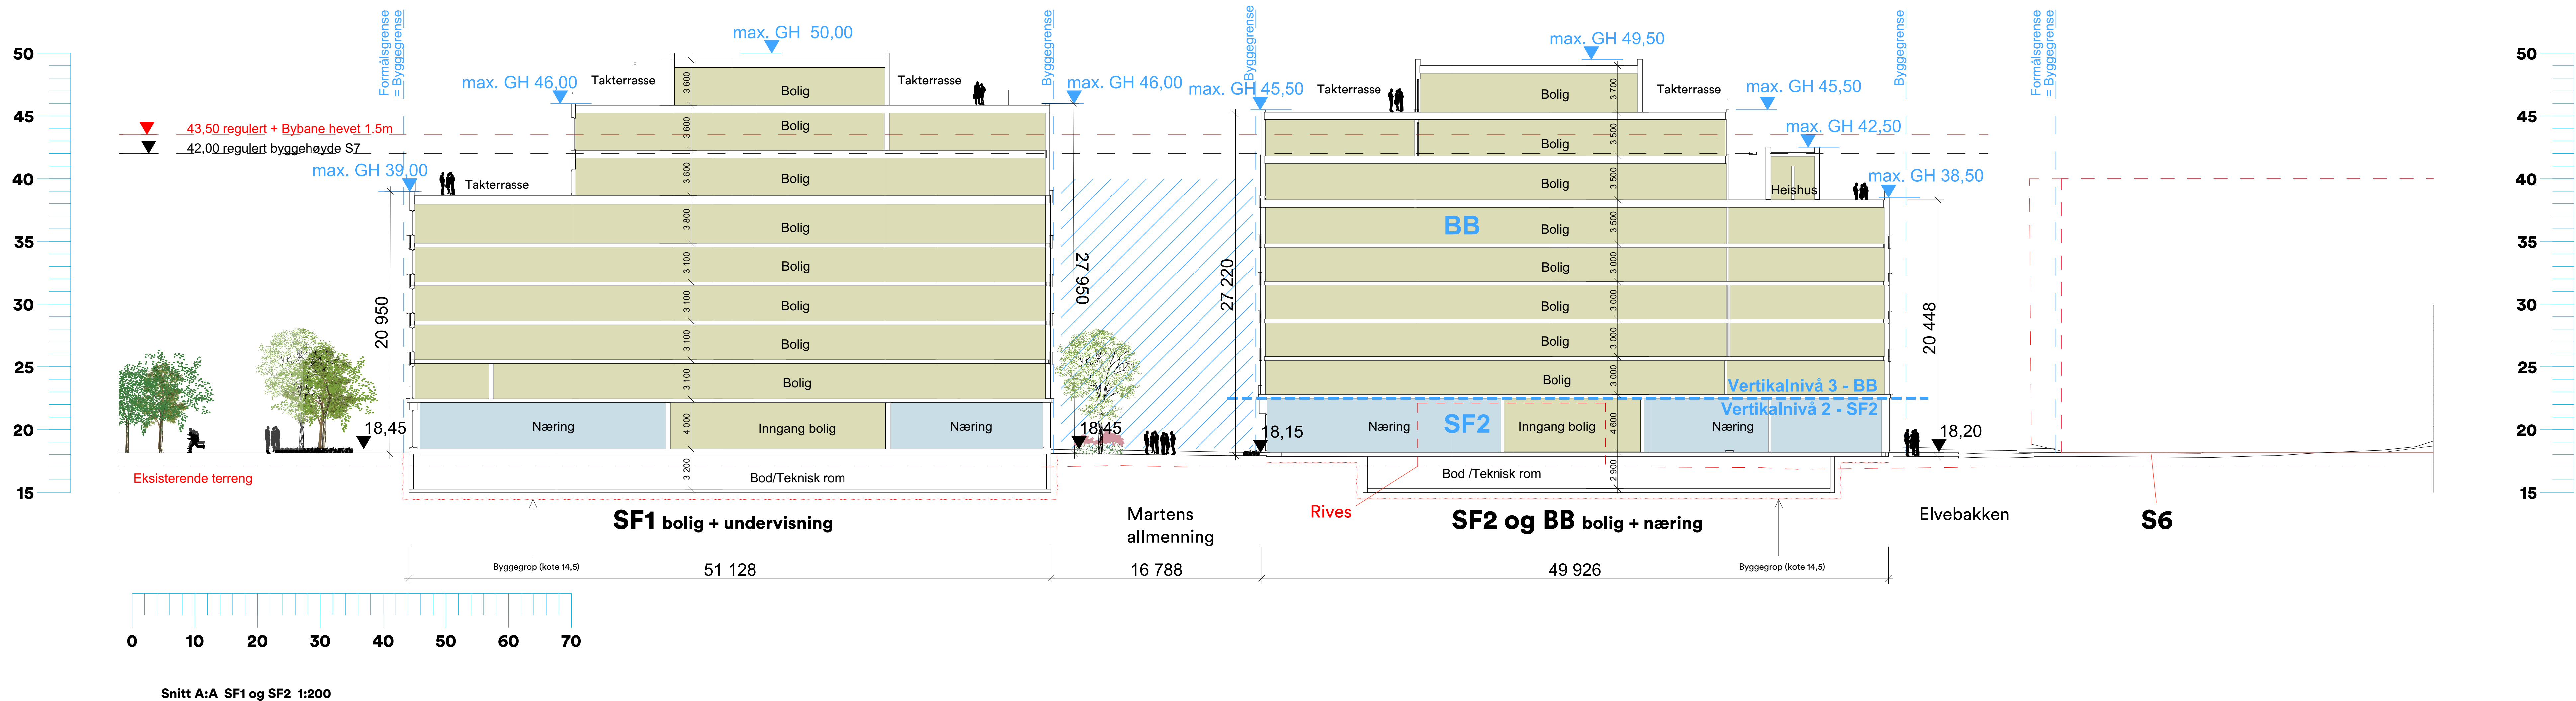


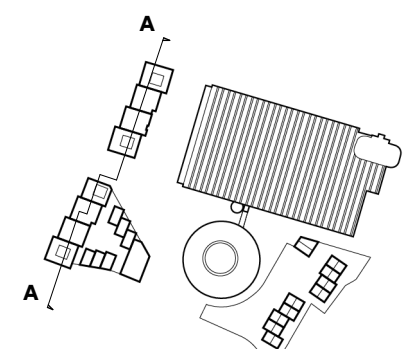

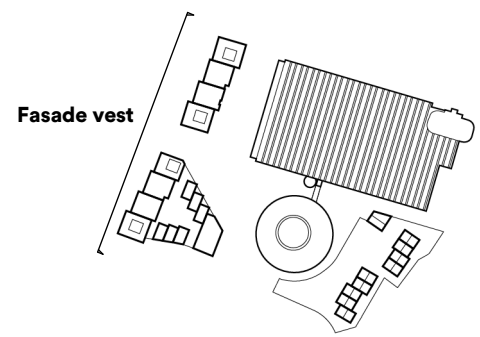


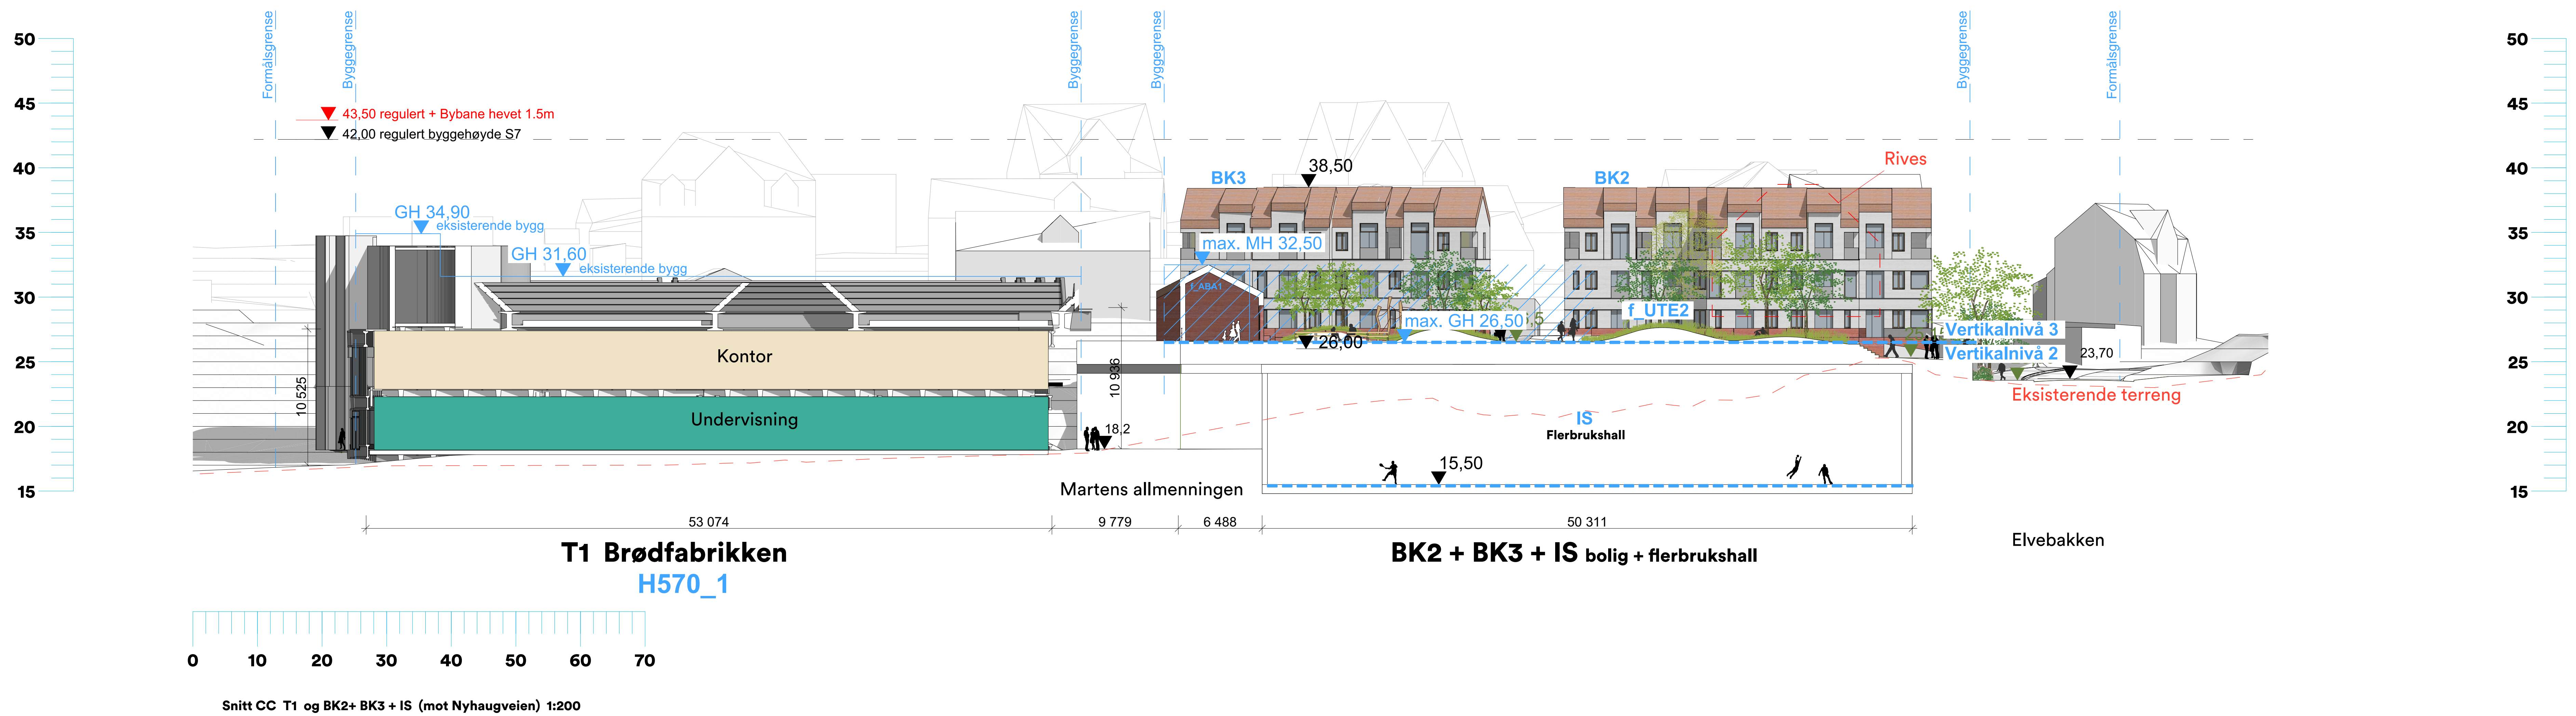


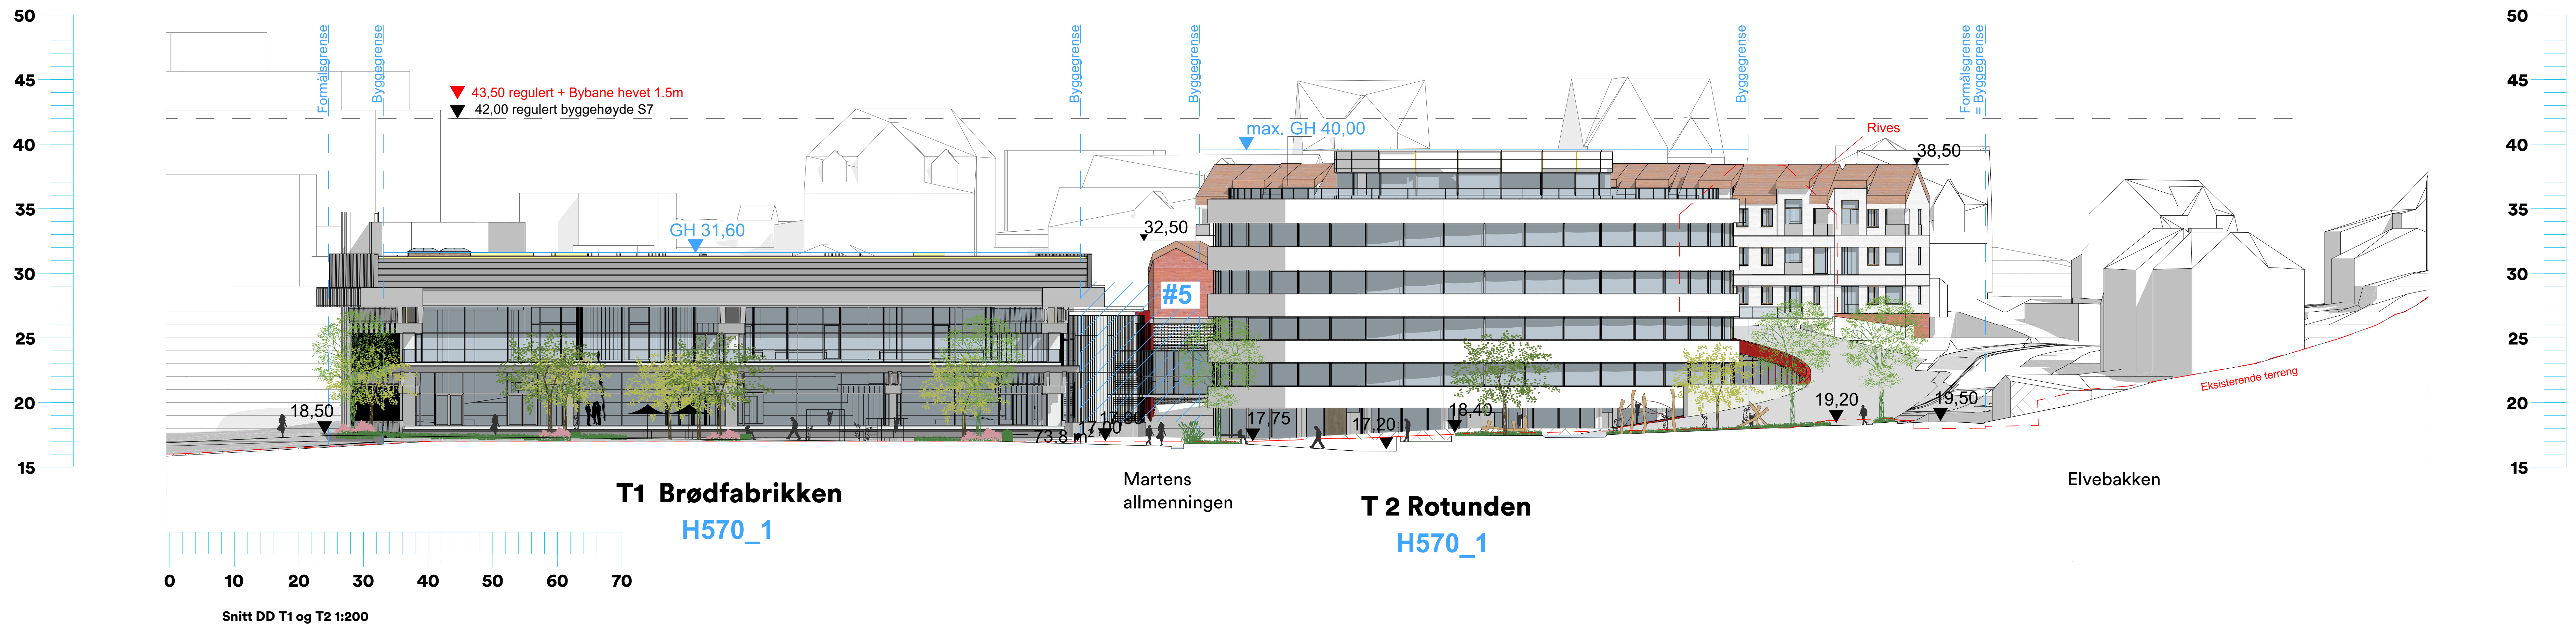

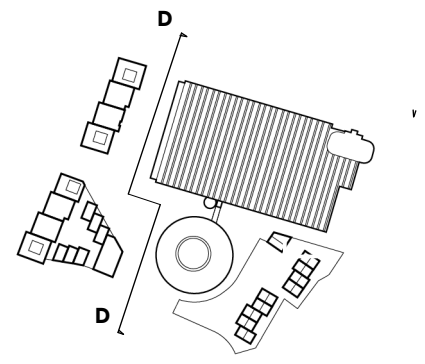



Nord fasade

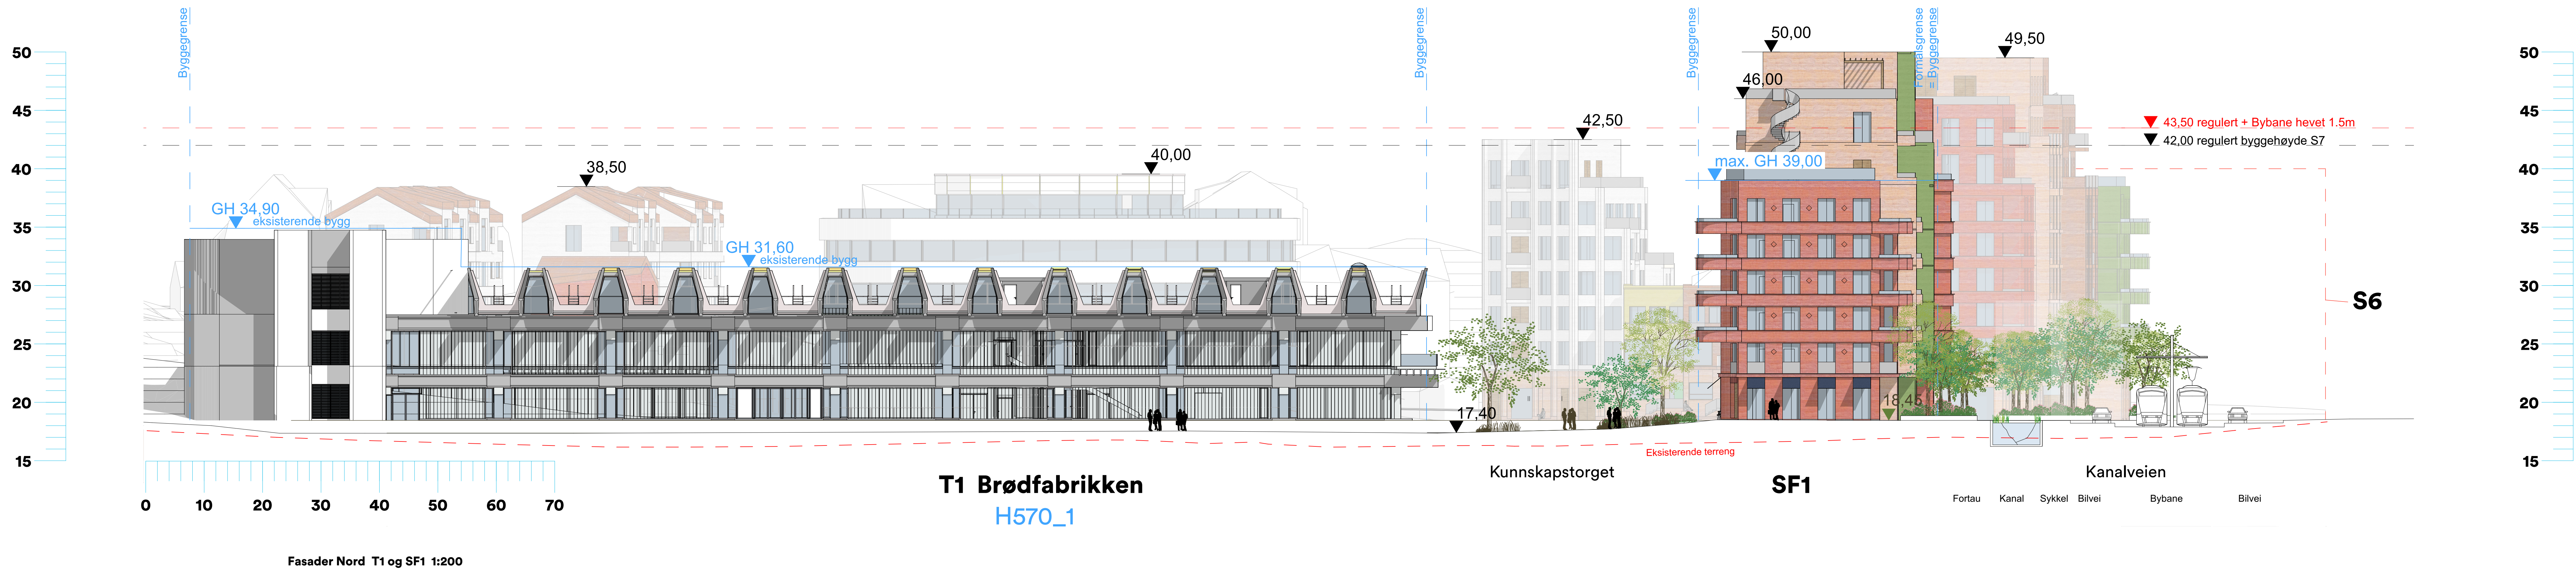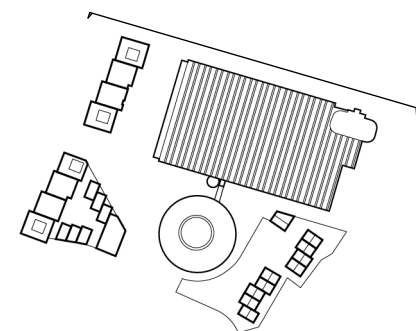

E

